REV.	DATE	ECO	DESCRIPTION	BY	CK	APP

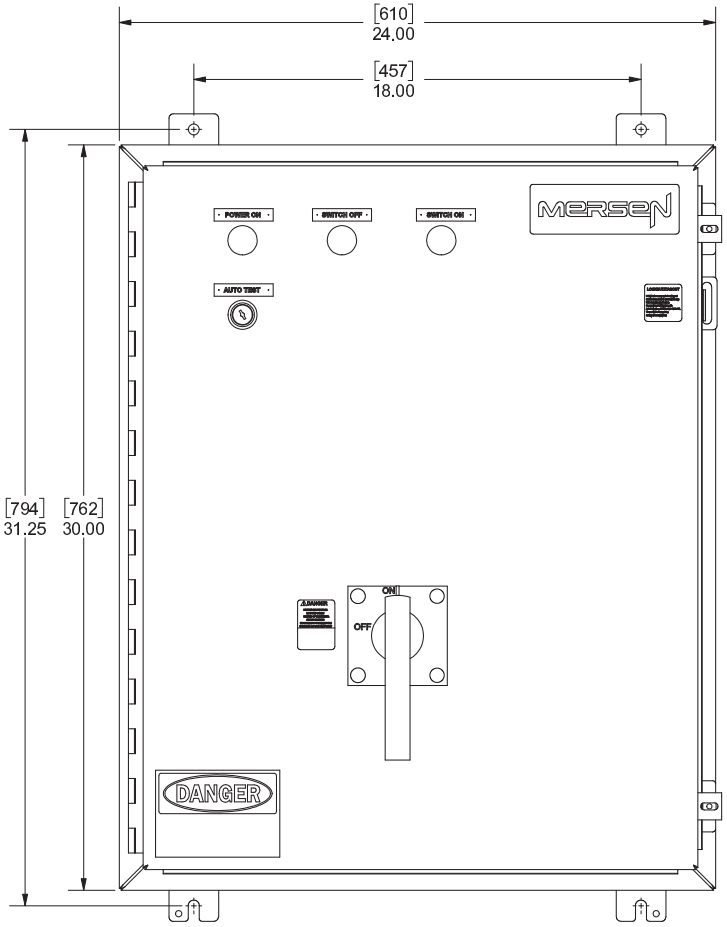

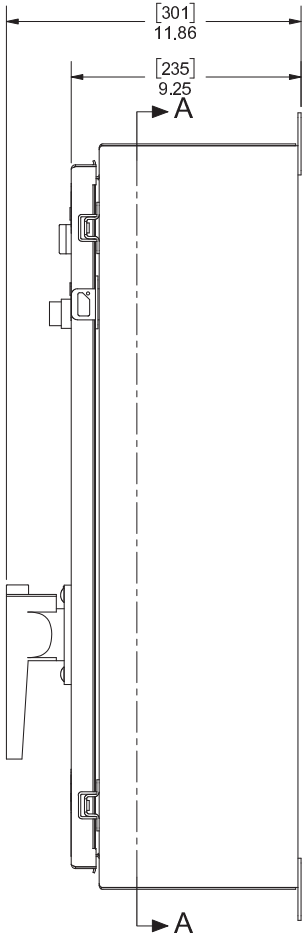

NOTE:
PANEL SHOWN FOR REFERENCE ONLY.

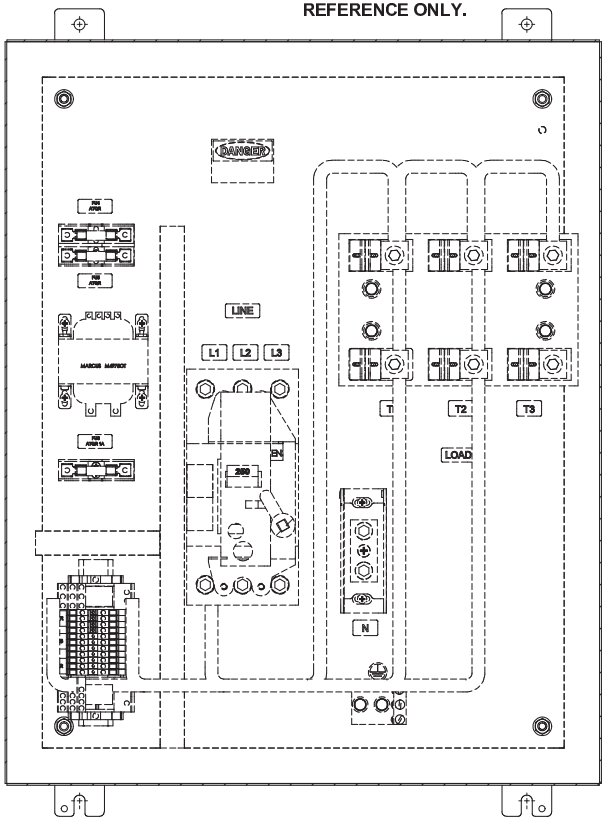

SECTION A-A

GENERAL NOTES:

1. **TEST ALL FUNCTIONS IN ACCORDANCE WITH SSI T00001.**
2. **PACK ALL SWITCH DOCUMENTATION INSIDE ENCLOSURE.**
3. **PACK ALL ENCLOSURE DOCUMENTATION INSIDE ENCLOSURE.**
4. **PACK ELECTRICAL DIAGRAM INSIDE ENCLOSURE.**
5. **PACK ARC FLASH LABEL #99452 INSIDE ENCLOSURE.**

Preliminary Drawing
Not to be used w/o approval
Use for _____ only.
Approval _____
Date *17/06/2016*

MERSEN
MERSEN CANADA TORONTO INC.
2001 KESTREL ROAD, MISSISSAUGA, ONTARIO, L5T 1Z1

THIS DRAWING AND ALL INFORMATION THEREON IS THE PROPERTY OF MERSEN CANADA TORONTO INC. AND IS SUBJECT TO RETURN ON DEMAND. THIS INFORMATION IS CONFIDENTIAL AND MUST NOT BE MADE PUBLIC OR COPIED UNLESS AUTHORIZED.

GENERAL NOTES:
ALL DIMENSIONS IN INCHES [mm].
TOLERANCE TO BE APPLIED UNLESS OTHERWISE SPECIFIED: .XXXX ±.0005, .000 ± .005, .XX ±.010, .X ±.020, .X/X ±1/64.
UNSPECIFIED ANGLES ± 1°, SPECIFIED ANGLES ± 0°30'. DIMENSIONS APPLY AFTER PLATING.
ALL SURFACES TO BE UNLESS OTHERWISE SPECIFIED.
BREAK ALL SHARP EDGES.

DRAWN BY: GO	DATE: 06.15.16	CHECKED BY: DZH	DATE: 06.15.16
ENGINEERING APPROVED		DATE:	MFG REF.:
FOR MFG:			FILE #: ES2TENC2-1.DRW
ENGINEERING APPROVED		DATE:	INITIAL RELEASE ECO NO.: 5001
AS BUILT:			SCALE: 1 : 5
DESCRIPTION: ENCLOSURE ASSY, ES2T TYPE 12,13			PART NO.(WHEN DIFFRENT THAN DWG.): ...
DRAWING/PART NUMBER: ES2TENC2			SHEET 1 OF 1 REV. -

File Location: V:\tor_engprod_engprod.pub\VAC Transfer\ELEVATOR SWITCH\200A\Drawings\JT 2016\ES2TENC2-1.SLDDRW

Issue Date:17/06/2016